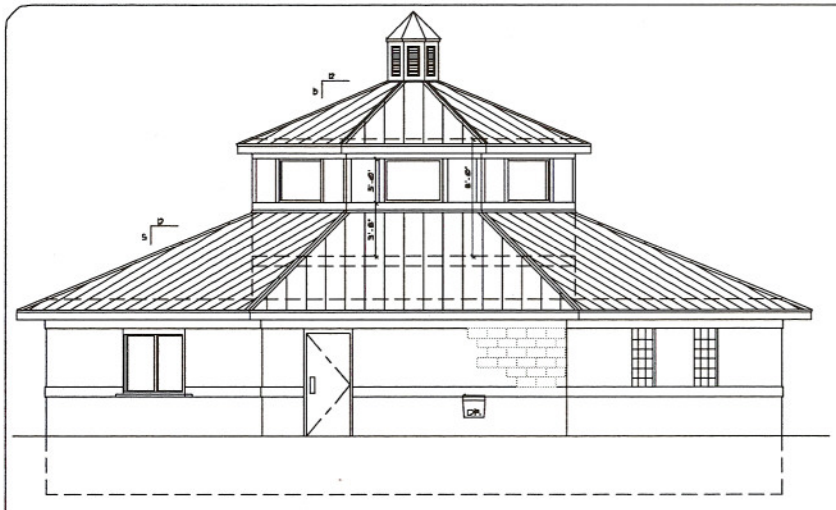

4 West Elevation
SCALE: 1/4"=1'-0"

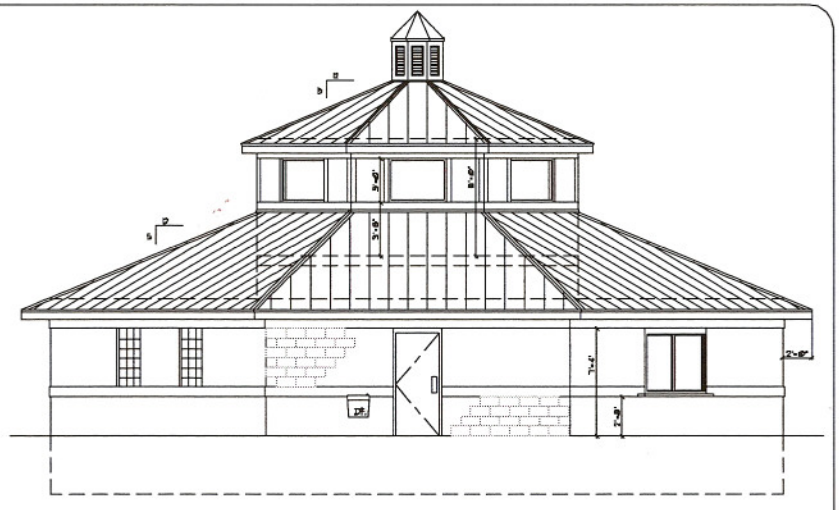

3 East Elevation
SCALE: 1/4"=1'-0"

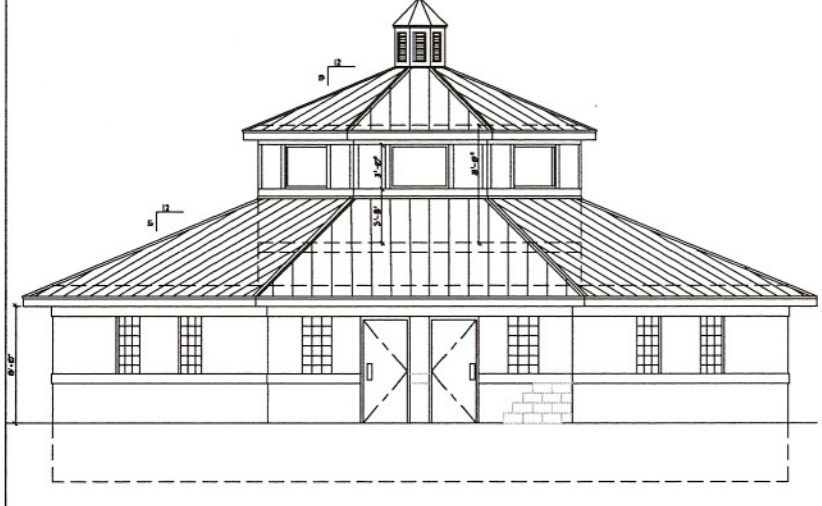

2 South Elevation
SCALE: 1/4"=1'-0"

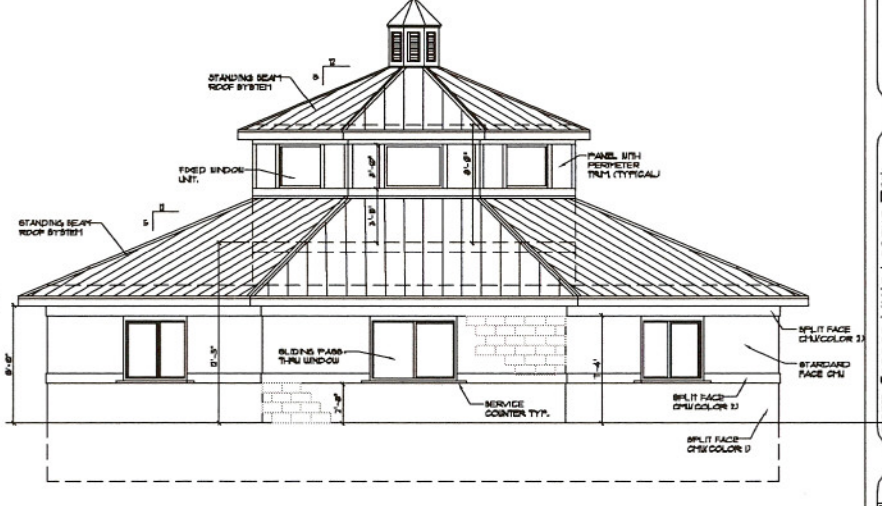

1 North Elevation
SCALE: 1/4"=1'-0"

HALF SCALE

NO.	DATE	BY	REVISION

PASSERO ASSOCIATES, P.C.
ARCHITECTS, ENGINEERS, LAND SURVEYORS
140 LIBERTY POLE WAY
PO BOX 1000
PAUL, NY 12866-1000
ROCHESTER NY
14624
PHONE: 585-325-1010

PROJECT: Greece Little League Park
Rochester, New York
DRAWING: Proposed Elevations
G.B.P.
Greece Little League
Ski Lake Road
Rochester, New York
PLAN: DB
APPR: DB
DRAWN: JAF

PROJECT NO. 2006312.01
DATE: Dec 14, 2006
SHEET NO. SK-2